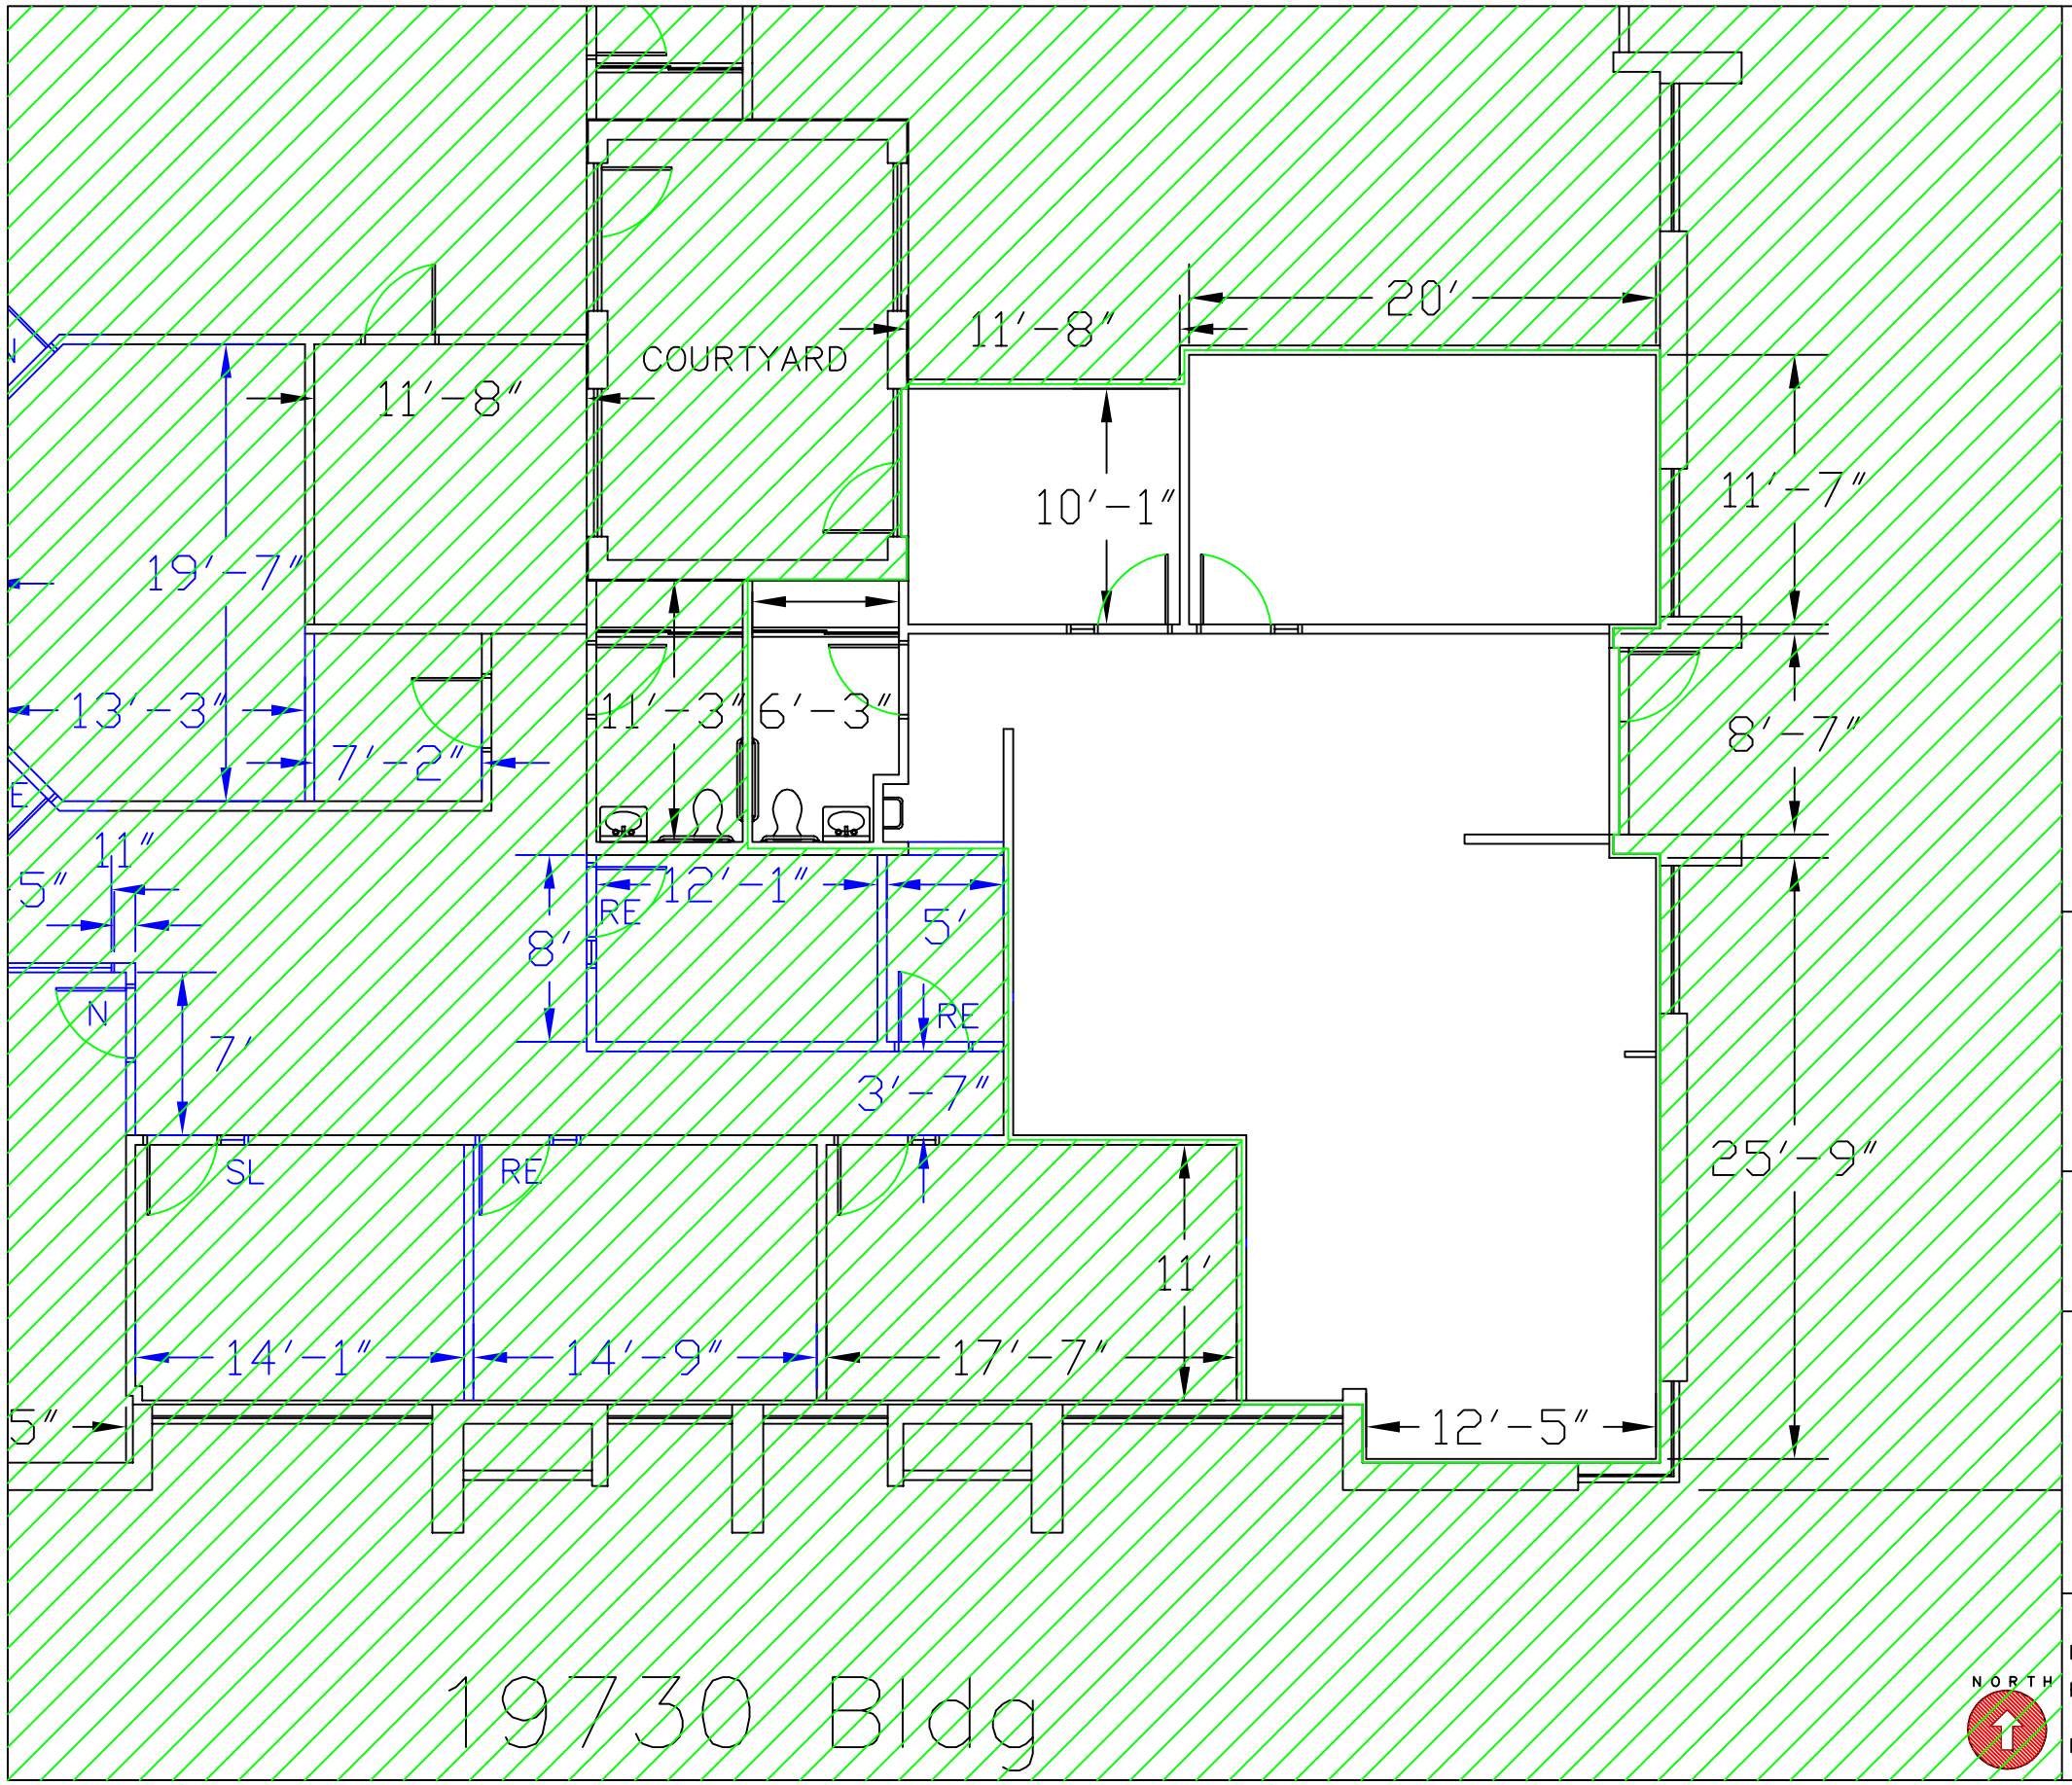


SCOPE OF WORK:
Flossmoor Executive Center – Presented by Mars Equities

19730 Governors Highway, Suite 6
1,464 RSF

# NEW CONSTRUCTION PLAN

Scale: 1/8" = 1'-0"

CUSTOMER NAME:
CONTACT PERSON:
OFFICE#: MOBILE#:
OFFICE FAX#: EMAIL ADDRESS:

JOB NAME:
JOB ADDRESS: 19730 Governors Highway, Flossmoor, IL
Lease Manager: Matt Barry Project Manager: Dan Voss

SUBCONTRACTORS:
TBD

DATE: 8/20/2009
REVISED: 4/14/2010
DRAWN BY: DAV

MARS EQUITIES
150 HARVESTER DRIVE, SUITE 100
BURR RIDGE, IL 60625
TEL: (630) 230-2000
FAX: (630) 655-9034

SHEET NO.
1