GENERAL NOTES:
1. F.E. = FIRE EXTINGUISHER
2. IDENTIFICATION SIGNAGE WHICH STATES "AREA OF RESCUE ASSISTANCE" LETTERS SHALL BE RAISED 1/32 IN. UPPER CASE AND SHALL BE ACCOMPANIED WITH GRADE 2 BRAILLE AND INTERNATIONAL SYMBOL OF ACCESSIBILITY PLACES DIRECTLY ABOVE THE VERBAL DESCRIPTION. SIGN SHALL BE INSTALLED ON THE HALL ADJACENT TO THE LATCH SIDE OF THE DOOR, MOUNTED 60 IN. ABOVE THE FINISHED FLOOR SURFACE TO THE CENTERLINE OF THE SIGN.
3. A METHOD OF TWO-WAY COMMUNICATION, WITH BOTH VISIBLE AND AUDIBLE SIGNALS, SHALL BE PROVIDED BETWEEN EACH ARE OF RESCUE ASSISTANCE AND THE PRIMARY BUILDING ENTRY.

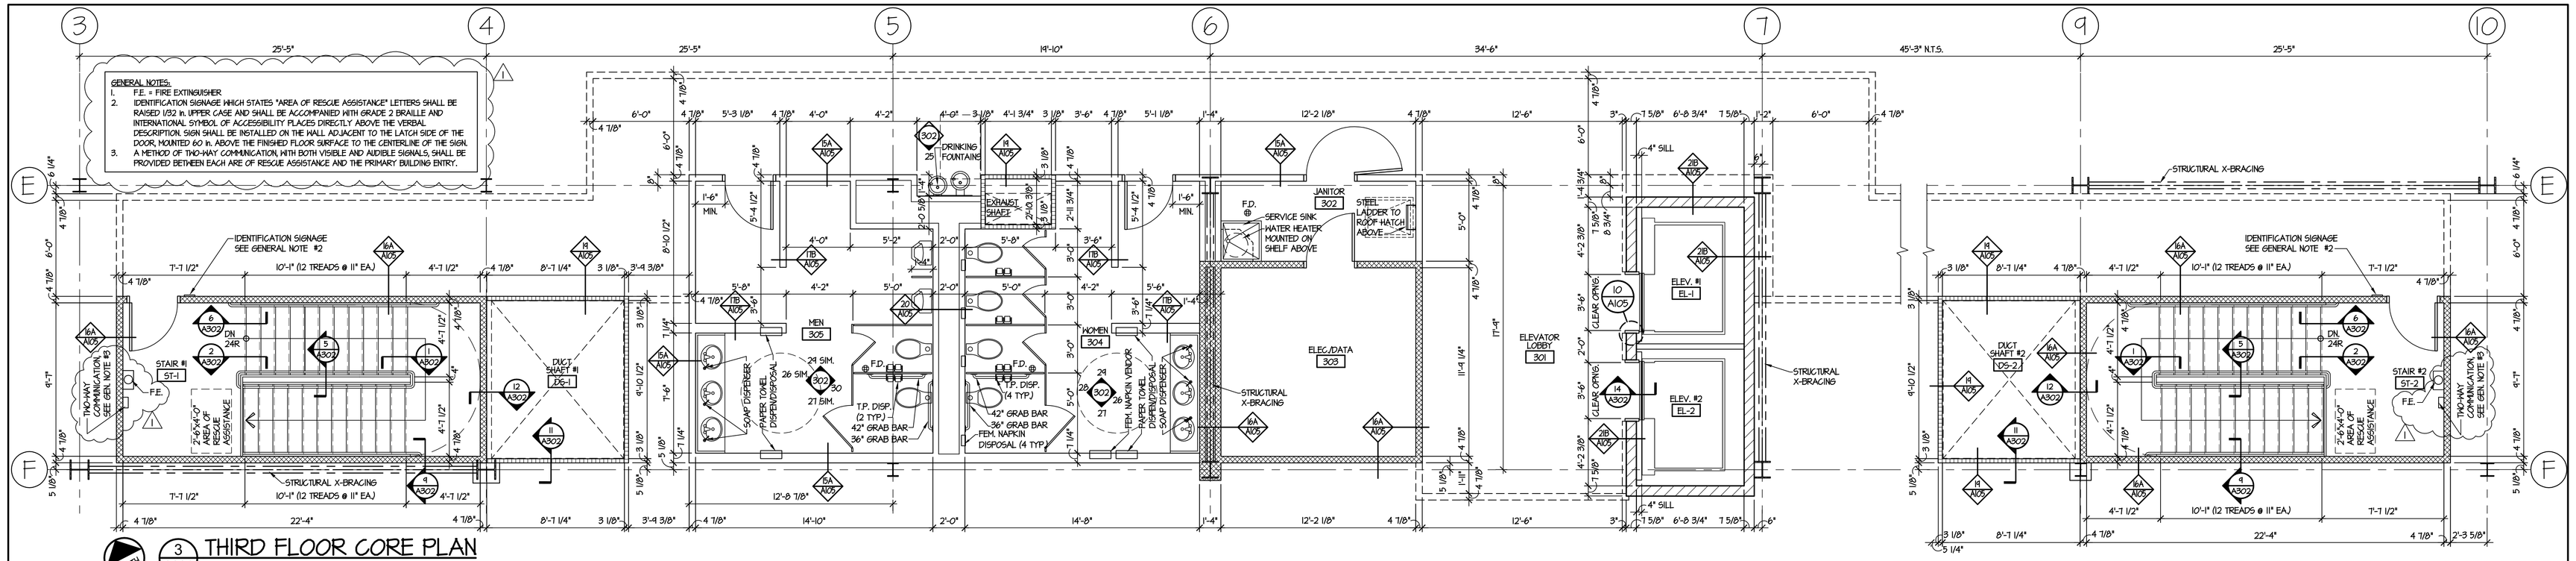

NORTH

3 / A301 THIRD FLOOR CORE PLAN

Scale: 1/4" = 1'-0"

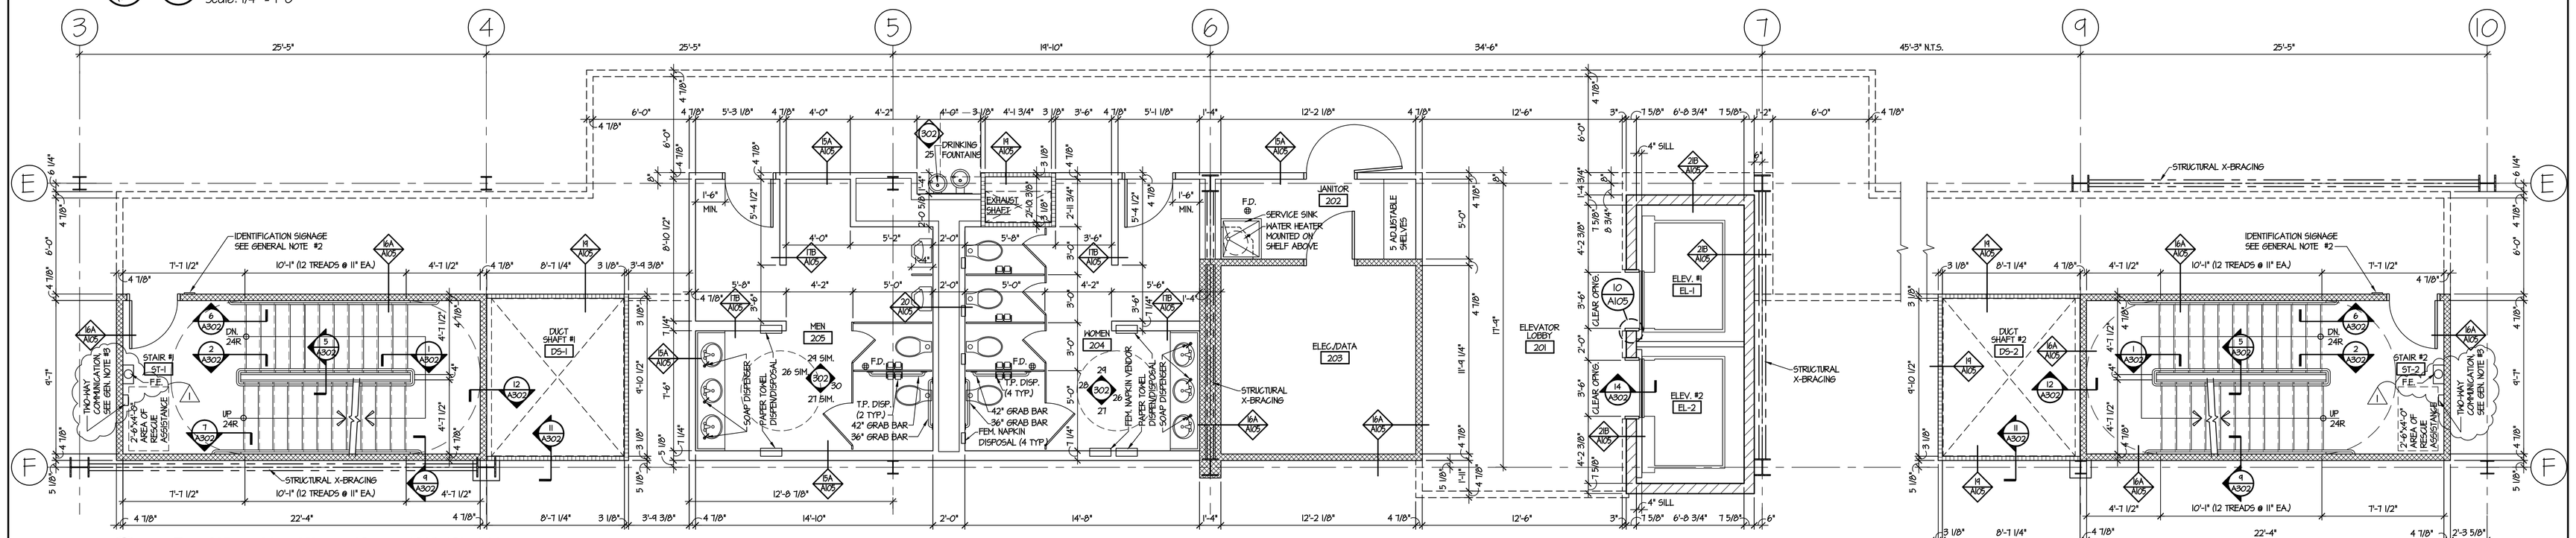

NORTH

2 / A301 SECOND FLOOR CORE PLAN

Scale: 1/4" = 1'-0"

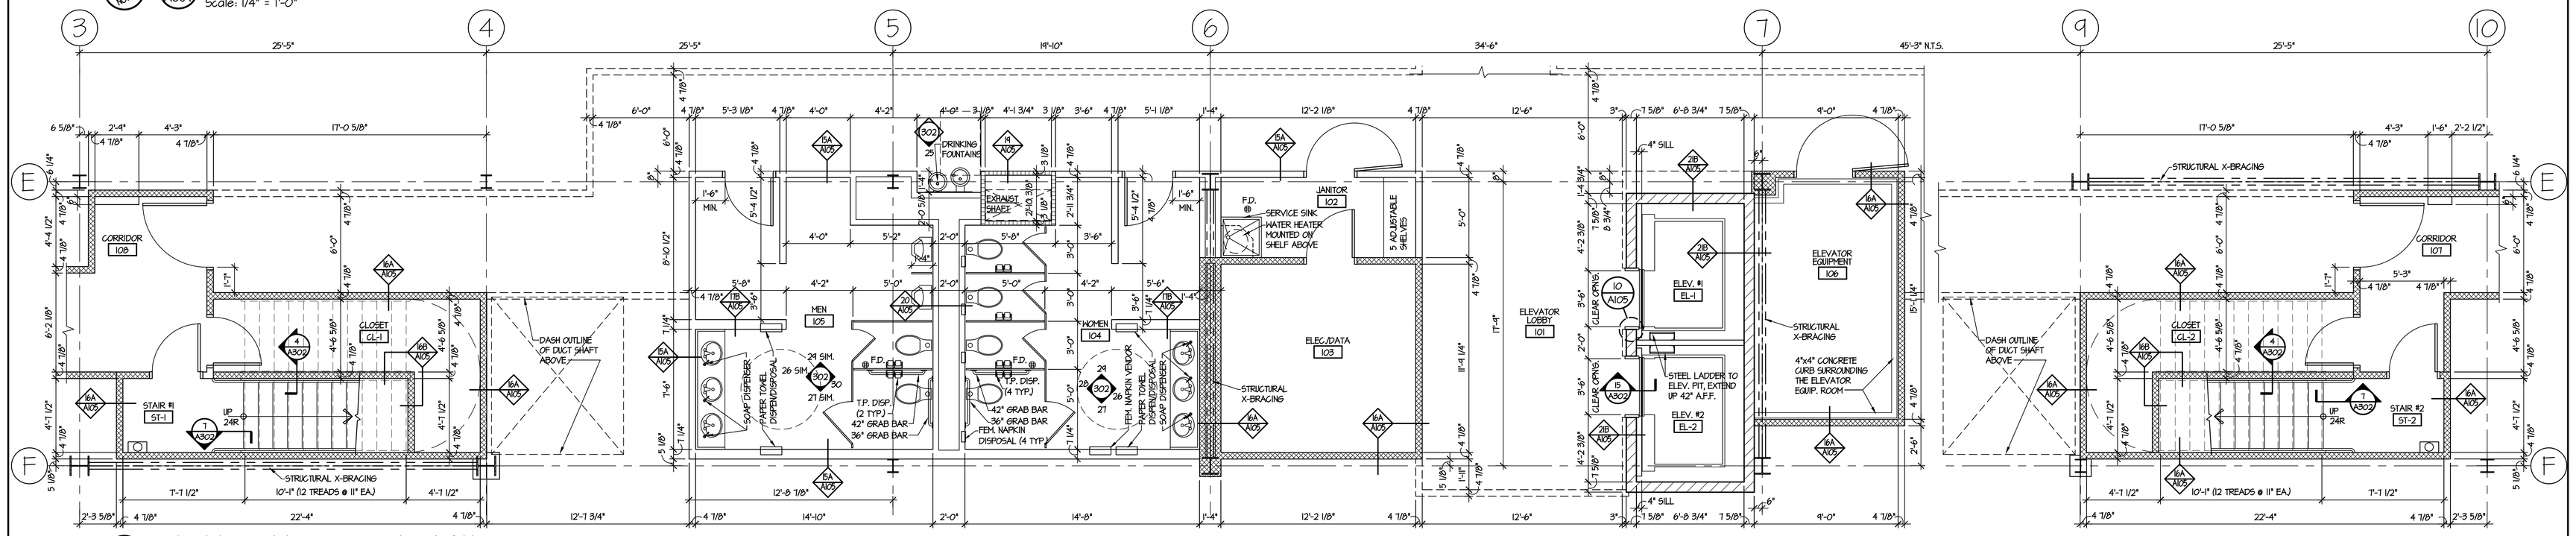

NORTH

1 / A301 FIRST FLOOR CORE PLAN

Scale: 1/4" = 1'-0"

TMA
Architects - Planners
Timothy Morgan Associates

200 Tri-State International Center
Suite 100
Lincolnshire, Illinois 60069
847-374-0058 phone
847-374-0057 fax

60 E. 42nd. Street
Suite 517
New York, New York 10165
212-661-9741 phone
212-661-9742 fax

© COPYRIGHT 2006 - Timothy Morgan Assoicates
ALL RIGHTS RESERVED. THESE DOCUMENTS MAY NOT BE REPRODUCED IN WHOLE OR IN PART WITHOUT EXPRESS WRITTEN CONSENT OF Timothy Morgan Associates.

"I hereby certify under oath that these plans were prepared by me or under my direct supervision, that I am familiar with the codes and ordinances of the Village of Burr Ridge, and to the best of my knowledge comply with the Building Ordinance, Zoning Ordinance and other applicable codes and ordinances of the Village of Burr Ridge, Illinois."

120 HARVESTER DRIVE
THREE STORY OFFICE (SHELL) BUILDING
N.E. CORNER of HARVESTER DRIVE & FRONTAGE ROAD, BURR RIDGE, ILLINOIS
A DEVELOPMENT FOR MARS EQUITIES, INC.

No.	DATE	REVISION DESCRIPTION	No.	DATE	REVISION DESCRIPTION
1	01/12/07	PERMIT REVIEW			

DATE 11/09/06

JOB NUMBER 06-015

ENLARGED FLOOR/CORE PLANS

SHEET No. A301

G:\2006\06-015_Mars Equities - Bldg-C\Drawings\Construction\A101-2-3-4-301-501-2-3_06-015.dwg, 6/6/2008 4:10:34 PM